


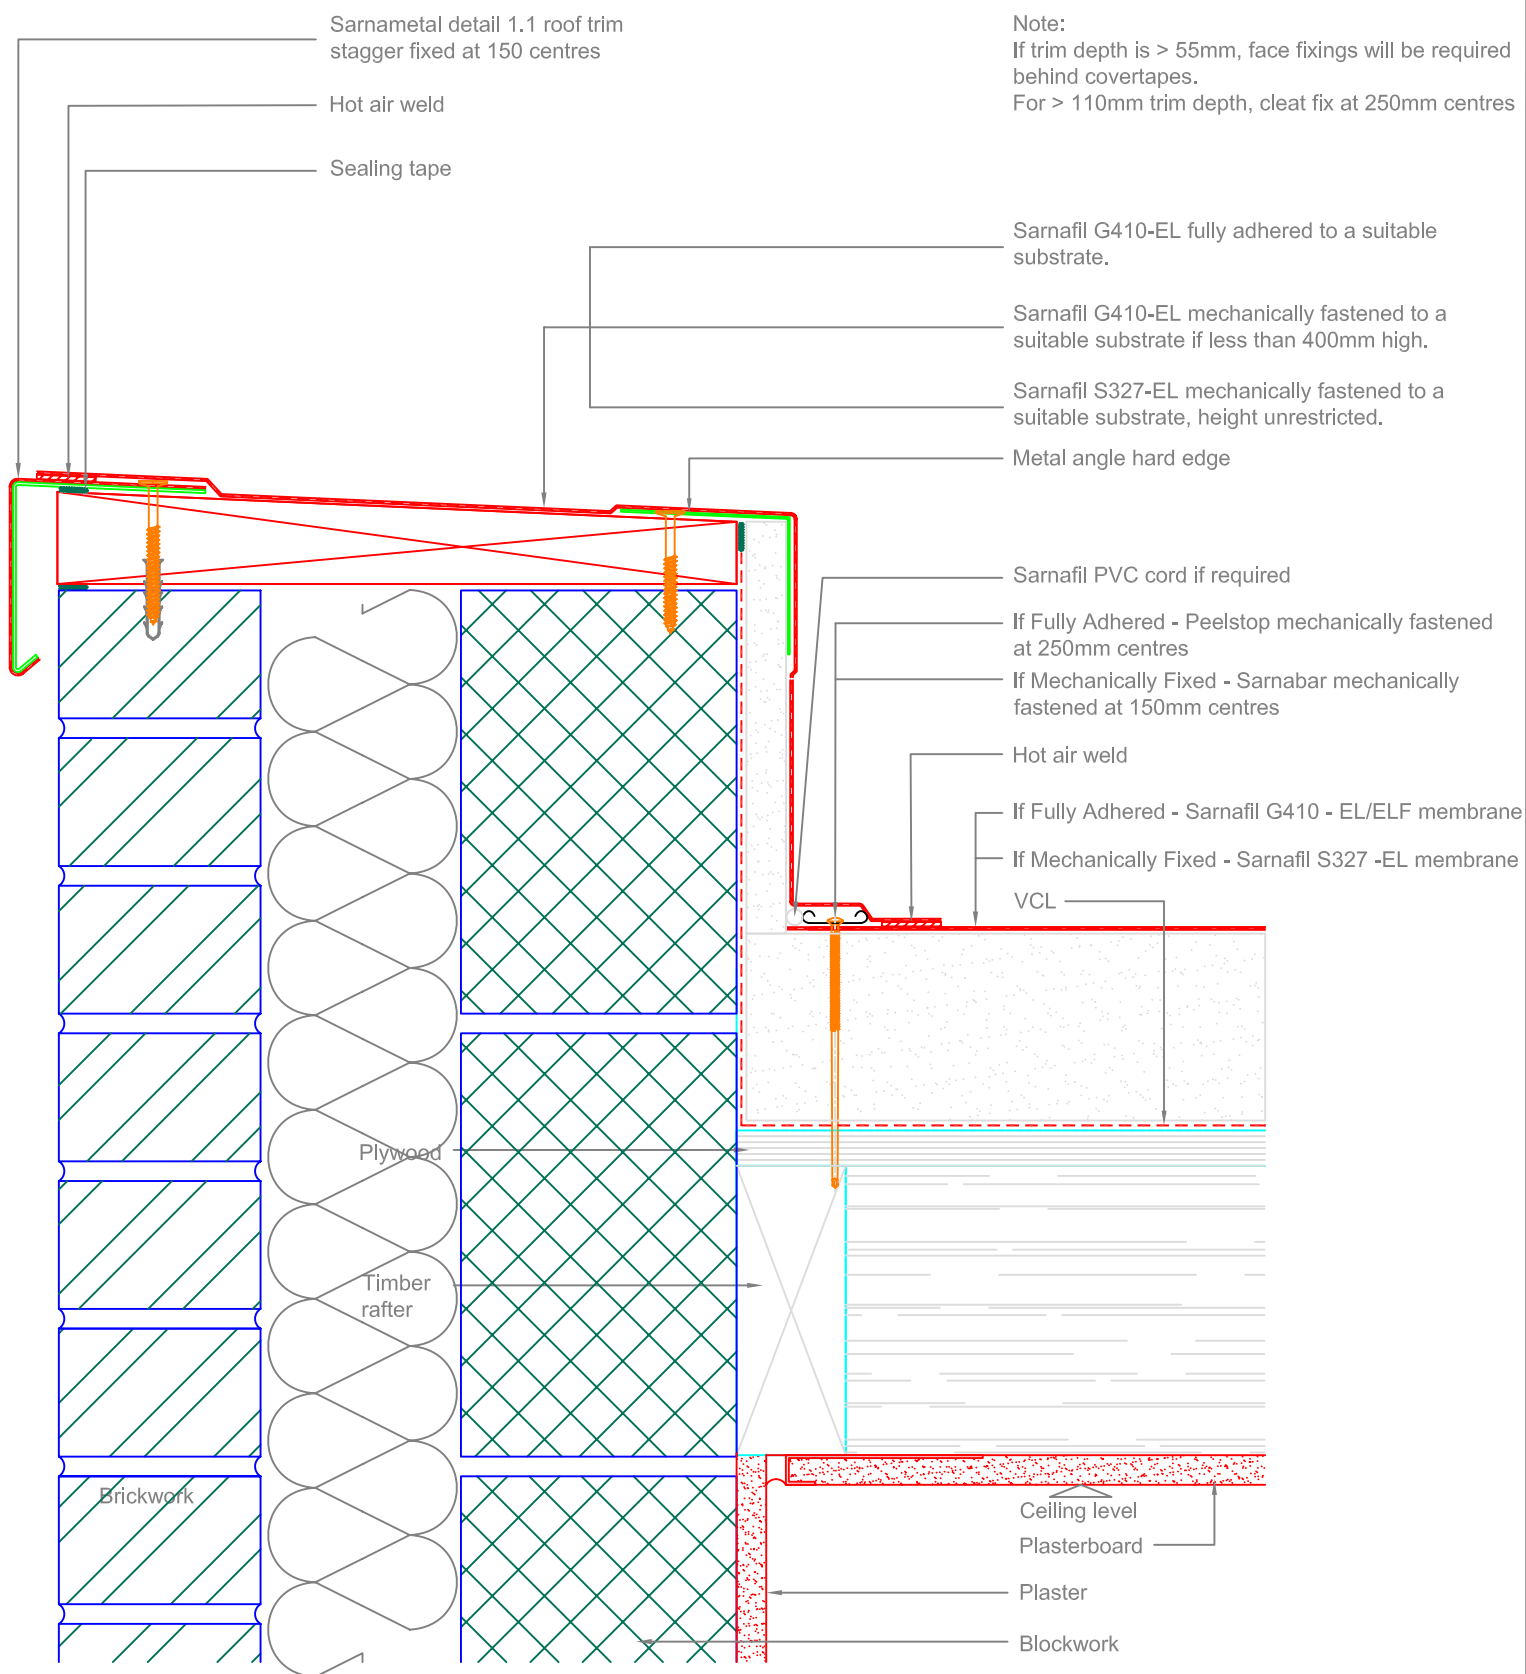

Sketch to be read in conjunction with written specification

Designed by	Checked by	Approved by - date	Drawing No. 1.1	Date DEC 2006	Scale 1:5
		Drawing Title Kerb / Parapet Flashing			
		Project No.			Edition Sheet