


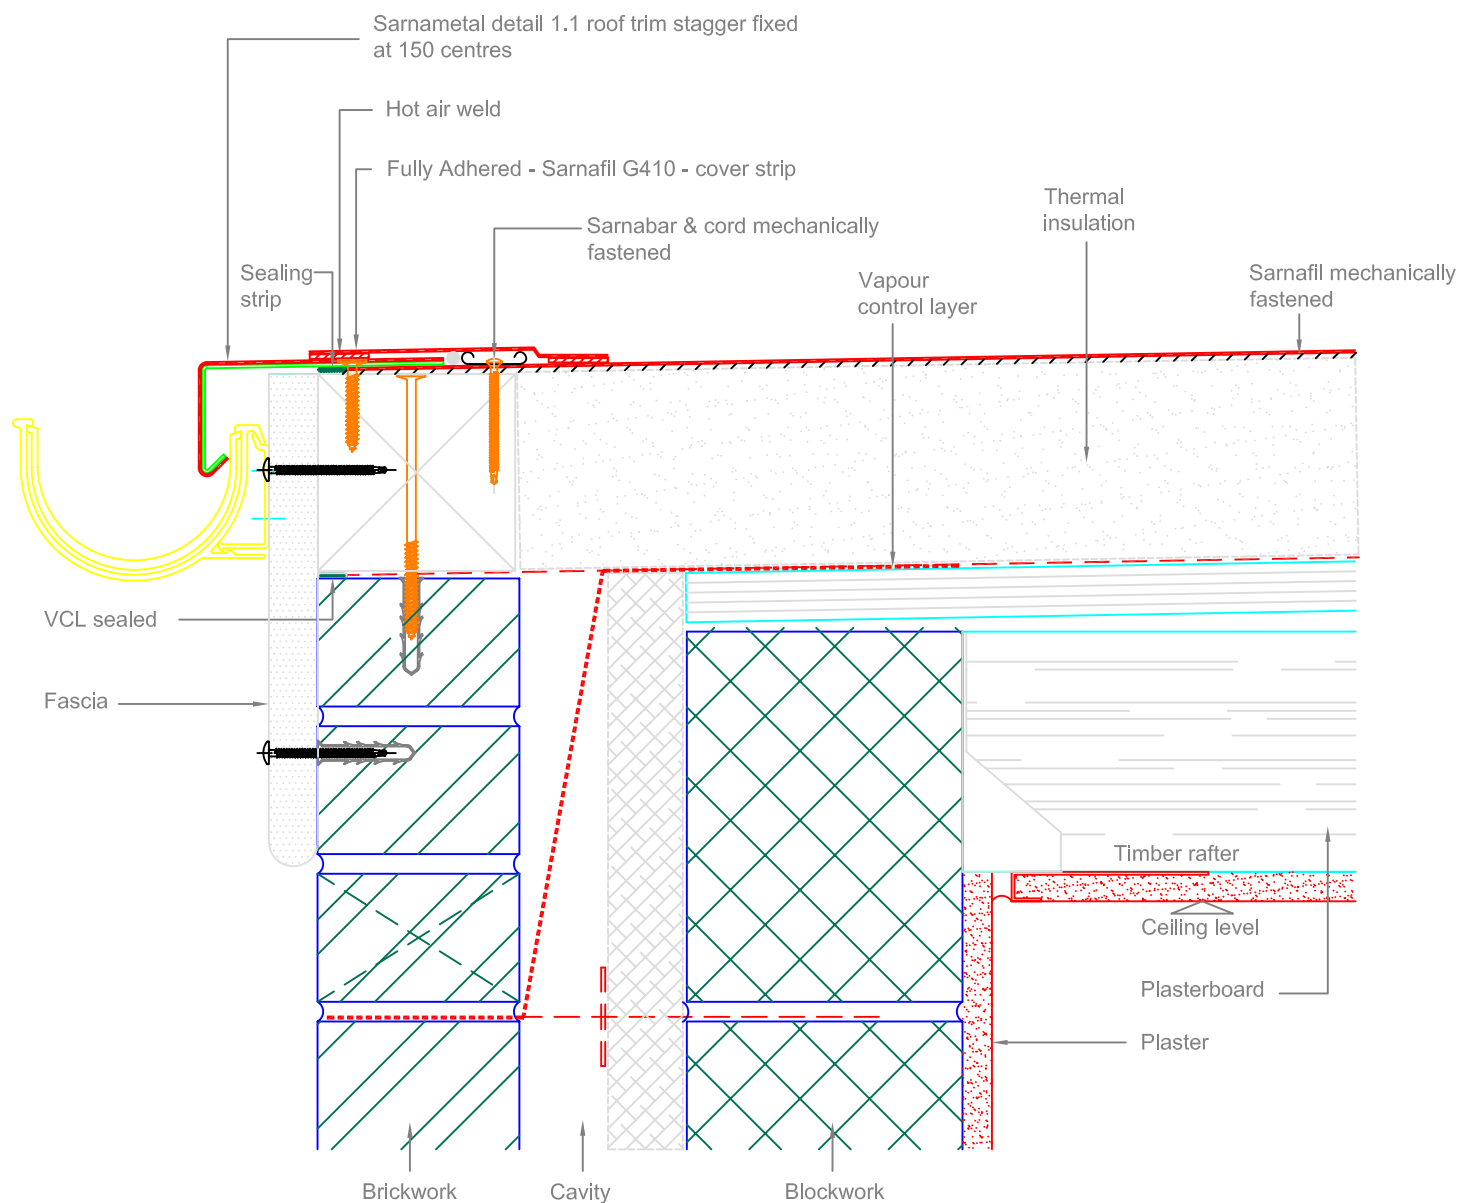

Note:  
If trim depth is > 55mm face fixings will be required behind covertapes.  
For > 110mm trim depth cleat fix at 250mm centres.

Sketch to be read in conjunction with written specification

|                                                                                     |            |                                                                                              |                     |                  |                  |
|-------------------------------------------------------------------------------------|------------|----------------------------------------------------------------------------------------------|---------------------|------------------|------------------|
| Designed by                                                                         | Checked by | Approved by - date                                                                           | Drawing No.<br>1.3C | Date<br>NOV 2007 | Scale<br>1:5     |
|  |            | Drawing Title<br>Warm roof gutter drip edge mechanically fixed<br>Building more than 7m high |                     |                  |                  |
|                                                                                     |            | Project No.                                                                                  |                     |                  | Edition<br>Sheet |