


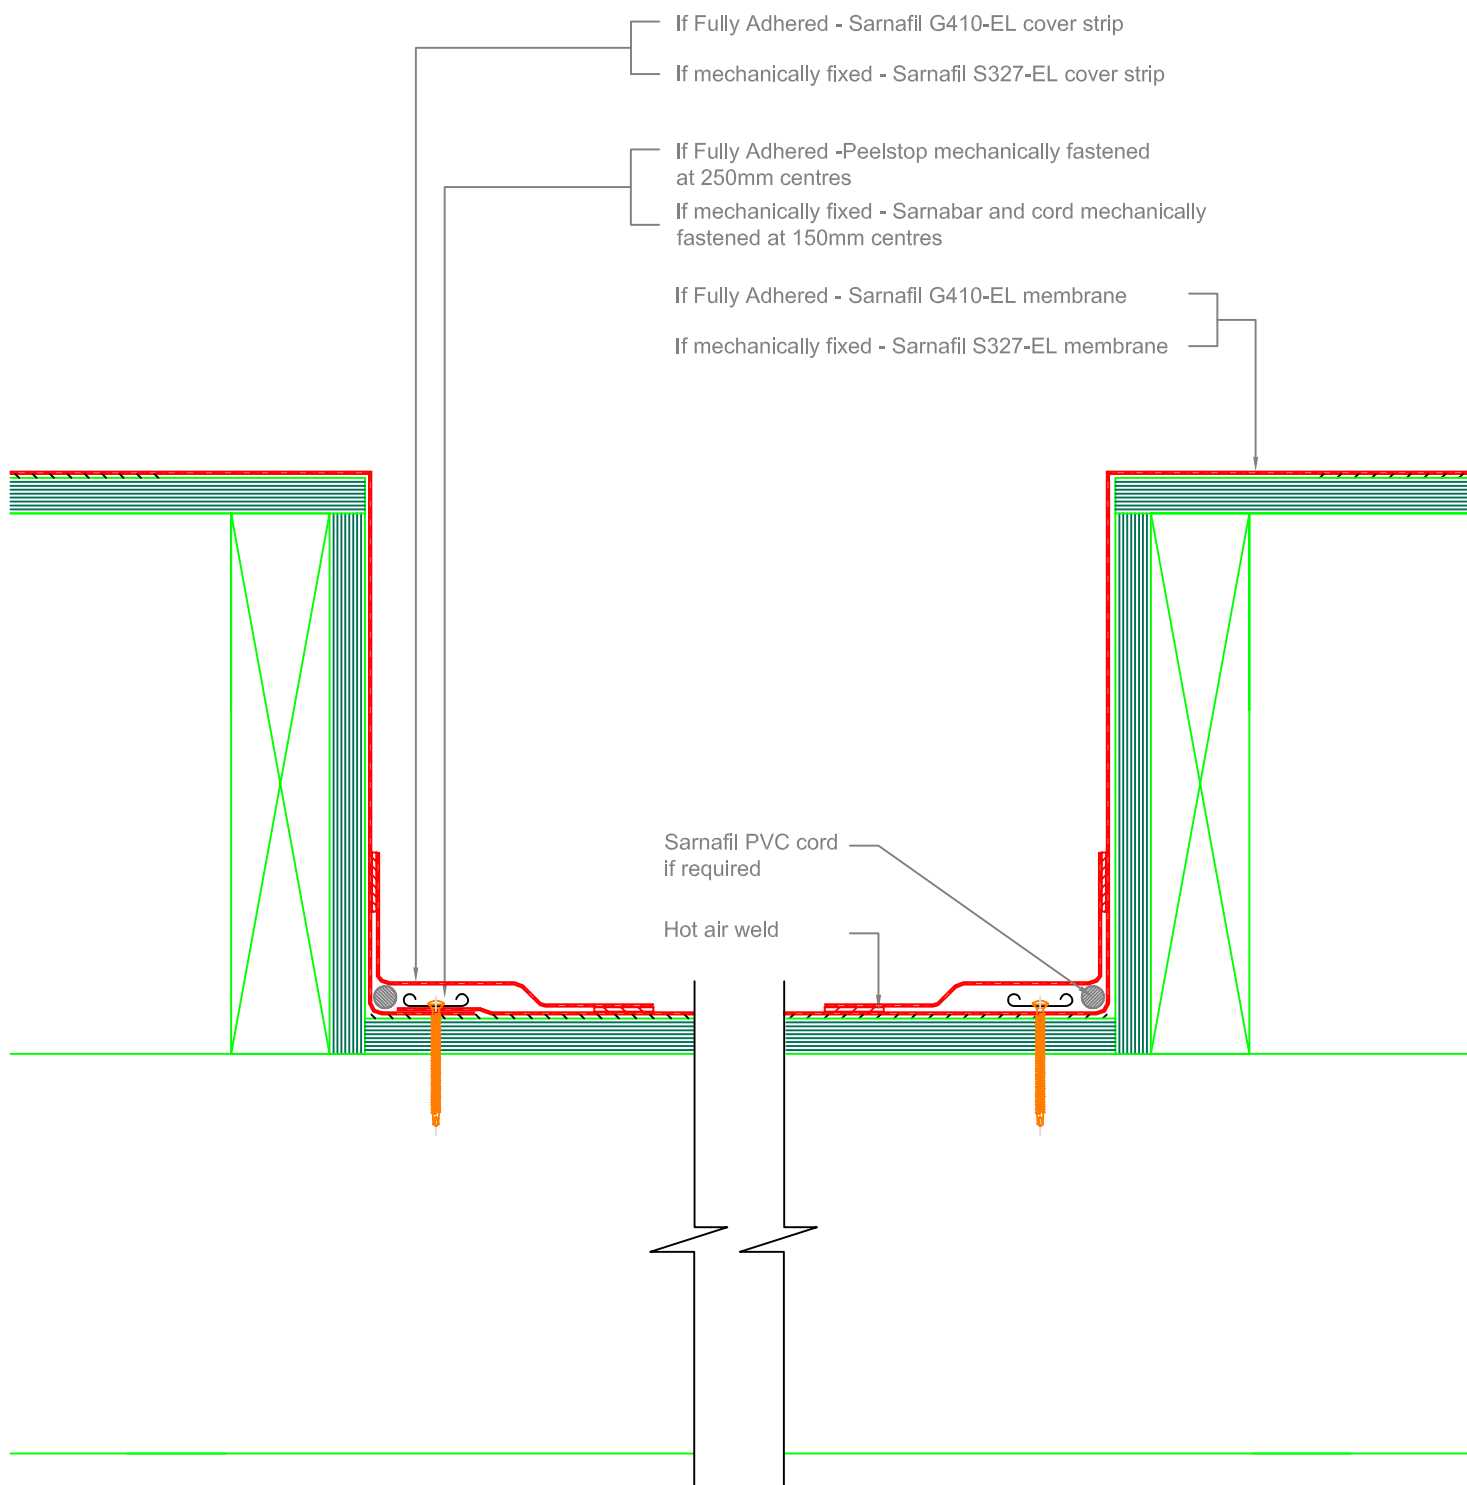

NOTE:  
For fully adhered gutters < 400mm wide no peelstops are required when bonding directly to plywood or OSB

Sketch to be read in conjunction with written specification

|   |            |                                              |                      |                  |                  |
|---|------------|----------------------------------------------|----------------------|------------------|------------------|
| Designed by<br> | Checked by | Approved by - date                           | Drawing No.<br>10.1a | Date<br>DEC 2006 | Scale<br>1:5     |
|                 |            | Drawing Title<br><b>Cold roof box gutter</b> |                      |                  |                  |
|   |            | Project No.                                  |                      |                  | Edition    Sheet |