


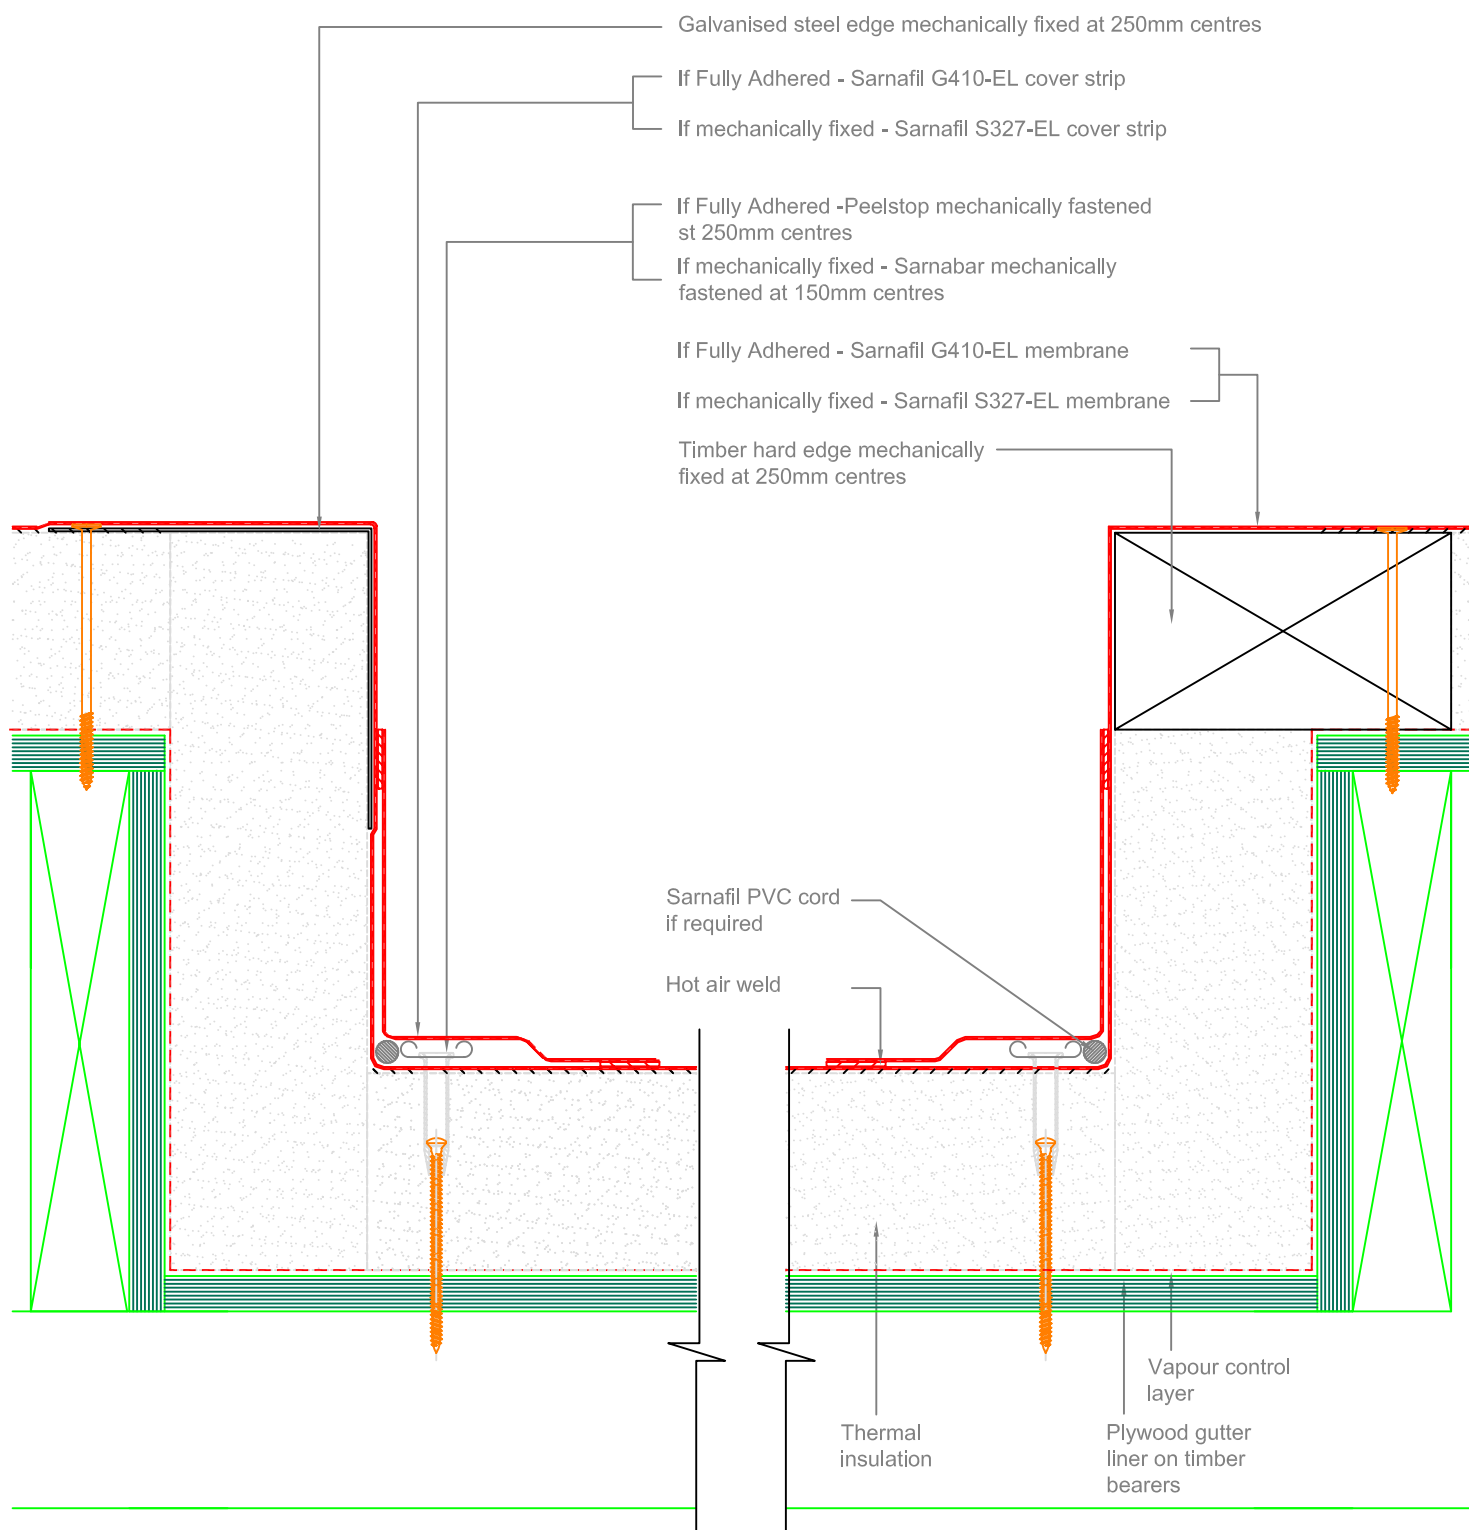

NOTE:
For fully adhered gutters < 400mm wide no peelstops are required
when bonding directly to plywood or OSB

Sketch to be read in conjunction with written specification

Designed by	Checked by	Approved by - date	Drawing No. 10.1b	Date DEC 2006	Scale 1:5
		Drawing Title Warm roof box gutter			
		Project No.			Edition Sheet