


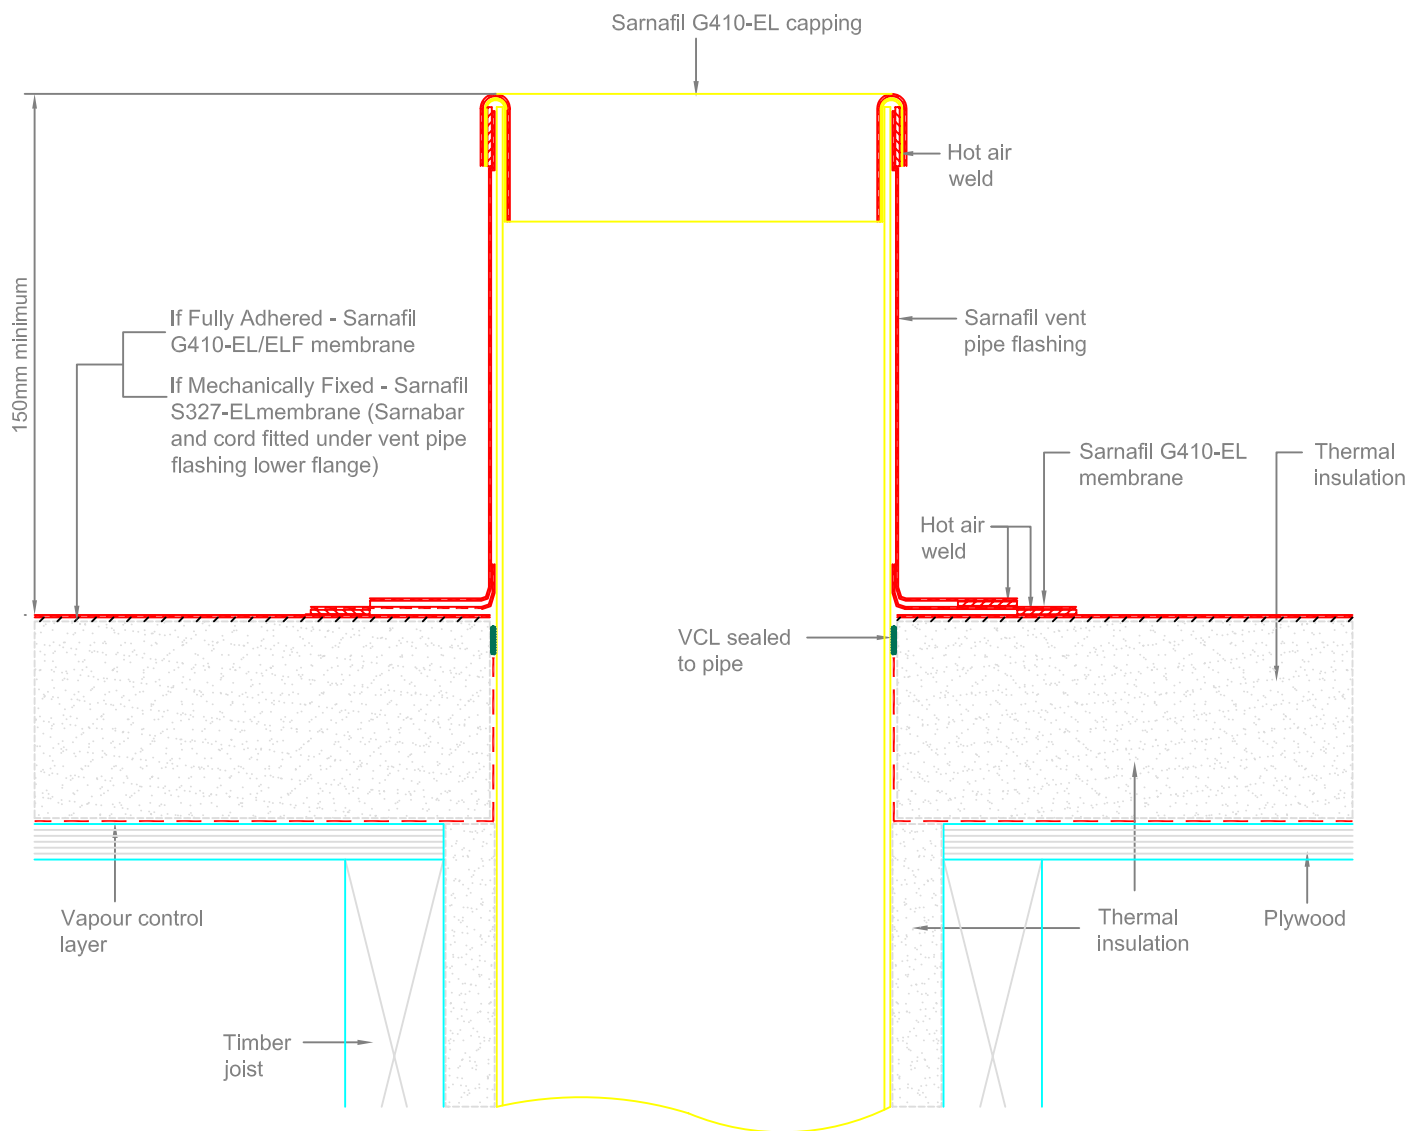

Note:
Detail assumes pipe was in place prior to fitting the VCL.

Sketch to be read in conjunction with written specification

Designed by	Checked by	Approved by - date	Drawing No. 5.1	Date DEC 2006	Scale 1:5
		Drawing Title Vent Pipe Flashing			
		Project No.			Edition Sheet